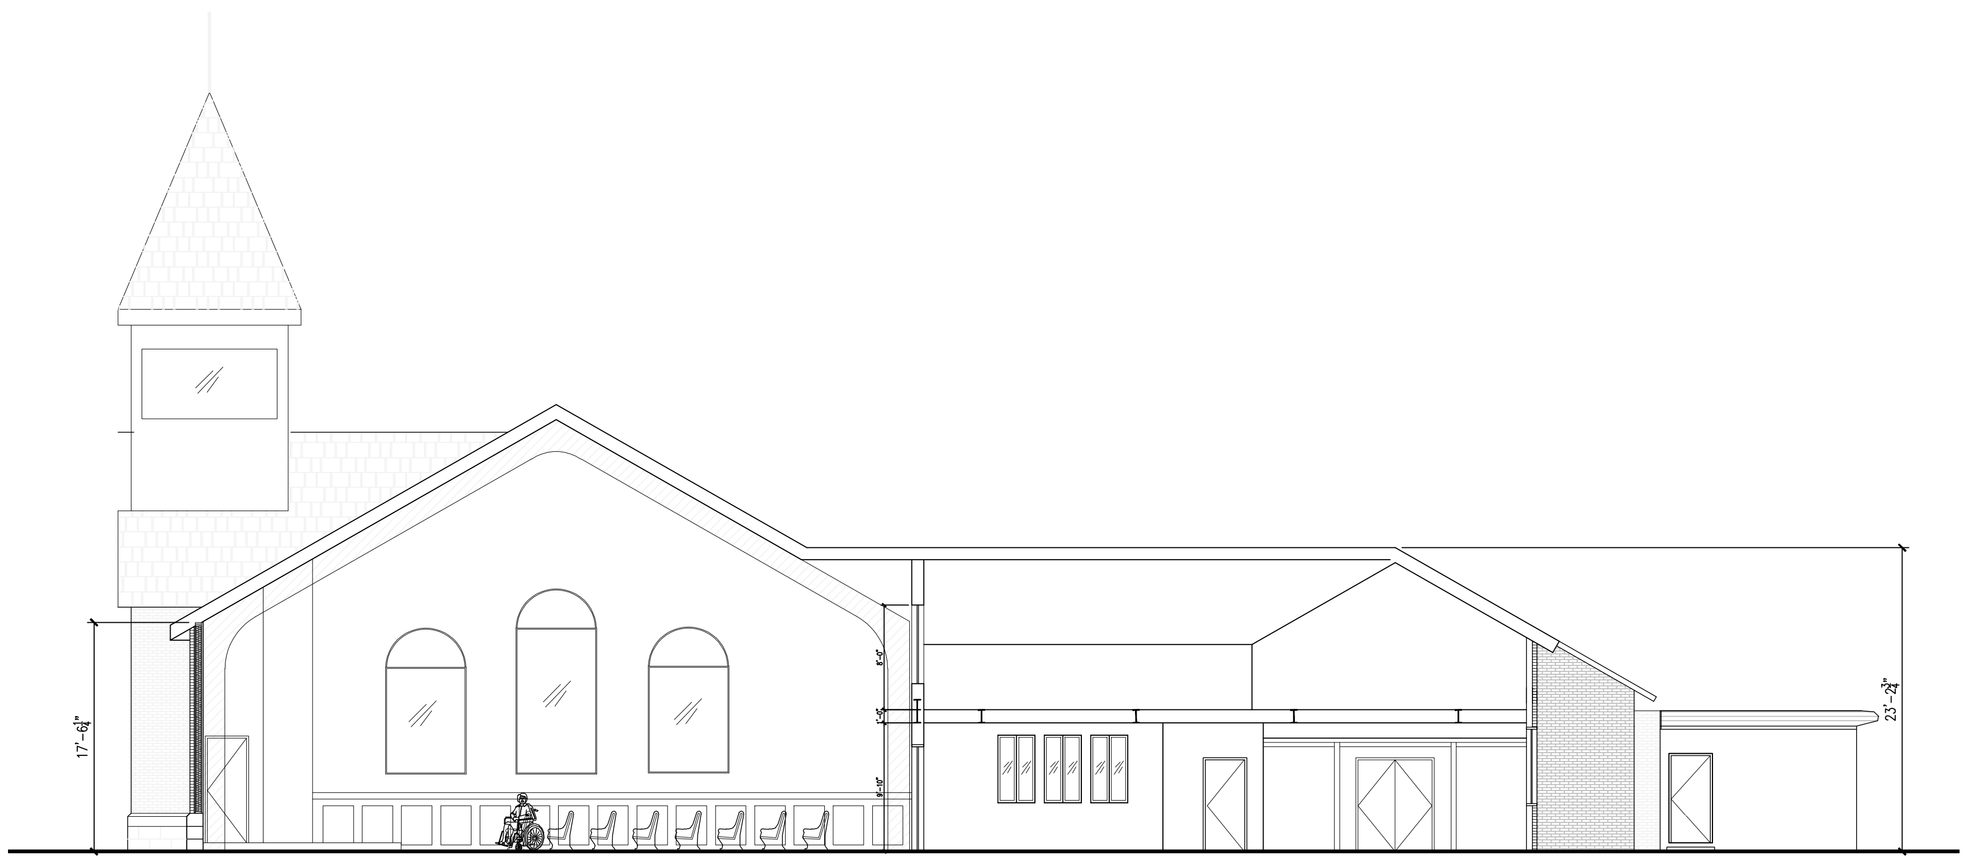

1. SECTION 1/8"=1'-0"

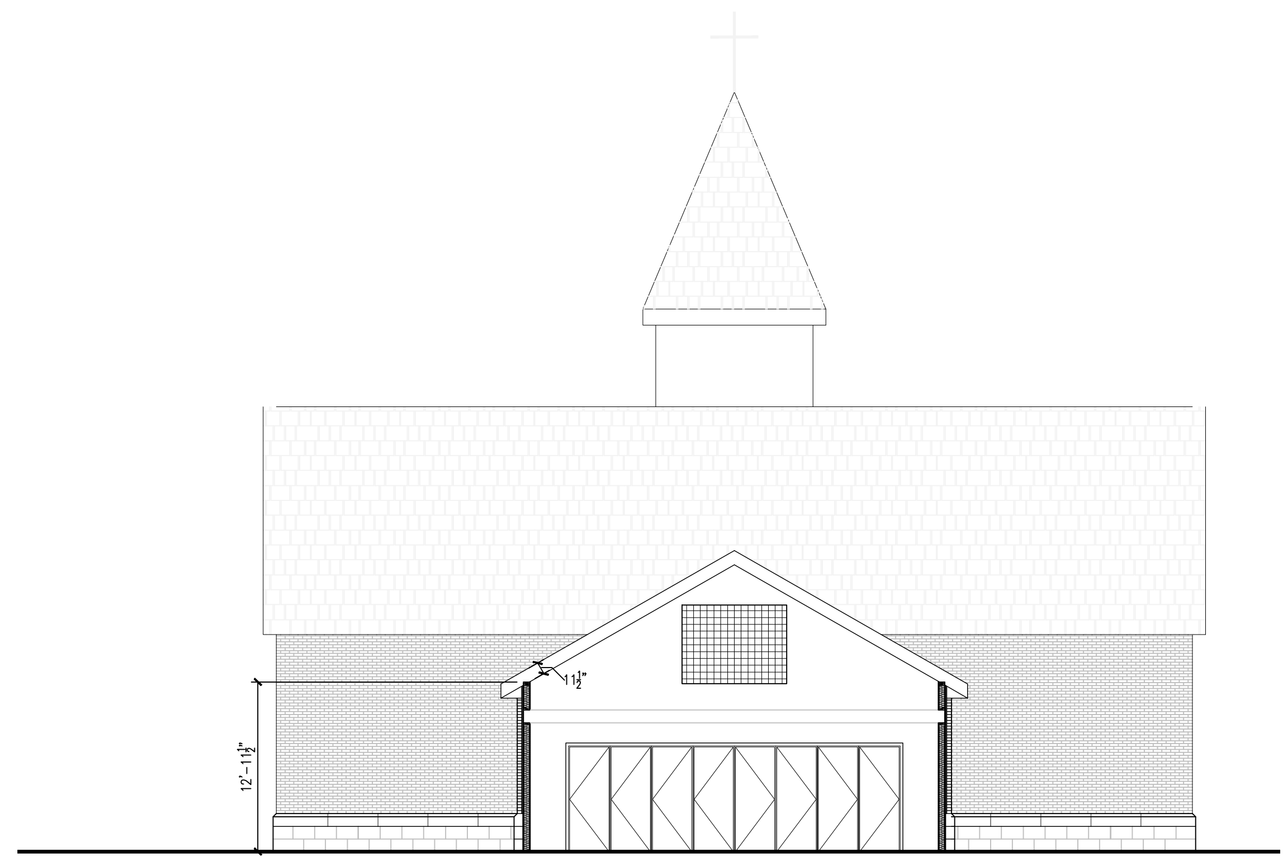

2. SECTION 1/8"=1'-0"

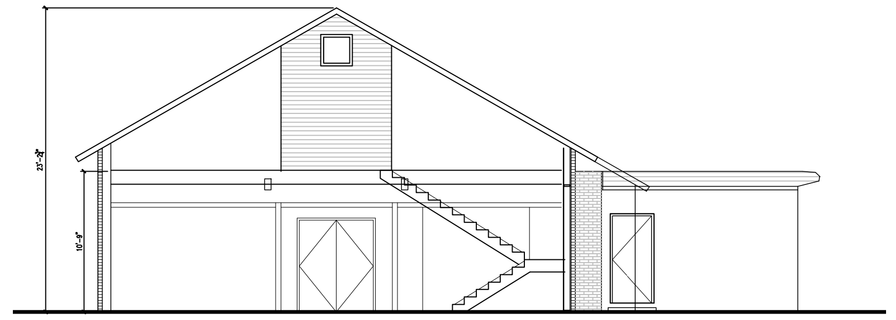

3. SECTION 1/8"=1'-0"

KEYED CONSTRUCTION NOTES

1. SALVAGED WATER TABLE STONE ATOP 2 COURSES OF SALVAGED FOUNDATION STONE
2. MODIFY EXISTING 32" OPENING TO ACCOMMODATE COMPLIANT 36" DOOR
3. POSSIBLE USE OF SALVAGED ART GLASS. TBD.
4. FULL VIEW ACCORDIAN DOORS
5. REMODEL EXISTING TOILET ROOMS TO BE ADA-COMPLIANT
6. LARGE, WALL-MOUNTED FLAT SCREEN MONITOR
7. SALVAGED ROSE WINDOW
8. SALVAGED STAINED GLASS WINDOW
9. NEW WINDOWS
10. COUNTERTOP WITH UPPER/LOWER CABINETS

BAMMEL ARCHITECTS
A PROFESSIONAL CORPORATION

6459 WEST QUAKER STREET
ORCHARD PARK, NY 14127
phone (716) 662-2482
fax (716) 662-2487

CONSULTANTS:

Lehigh
Your One Source to Build On.
4327 South Taylor Road
Orchard Park, New York 14127

Copyright 2010 Bammel Architects PC. all rights reserved. no part of this drawing may be reproduced or copied in any form by any means without the written permission of the architect.

Any unauthorized alteration of or addition to this drawing/document is a violation of section 7307 of the New York State education law, article 147-architecture

SEAL:

PROJECT IDENTIFICATION:

ST. JOHN'S EVANGELICAL LUTHERAN CHURCH
3512 CLINTON STREET
WEST SENECA, NY 14224

ISSUE

ISSUE DATE:	XX XX 2010
FILE NAME:	08.31 St John CD.dwg
PROJECT NUMBER:	08.31
SCALE:	AS NOTED
DRAWN BY:	JDE
CHECKED BY:	ALL

SHEET TITLE:
SECTIONS

IN PROGRESS

DRAWING NO:
A-300